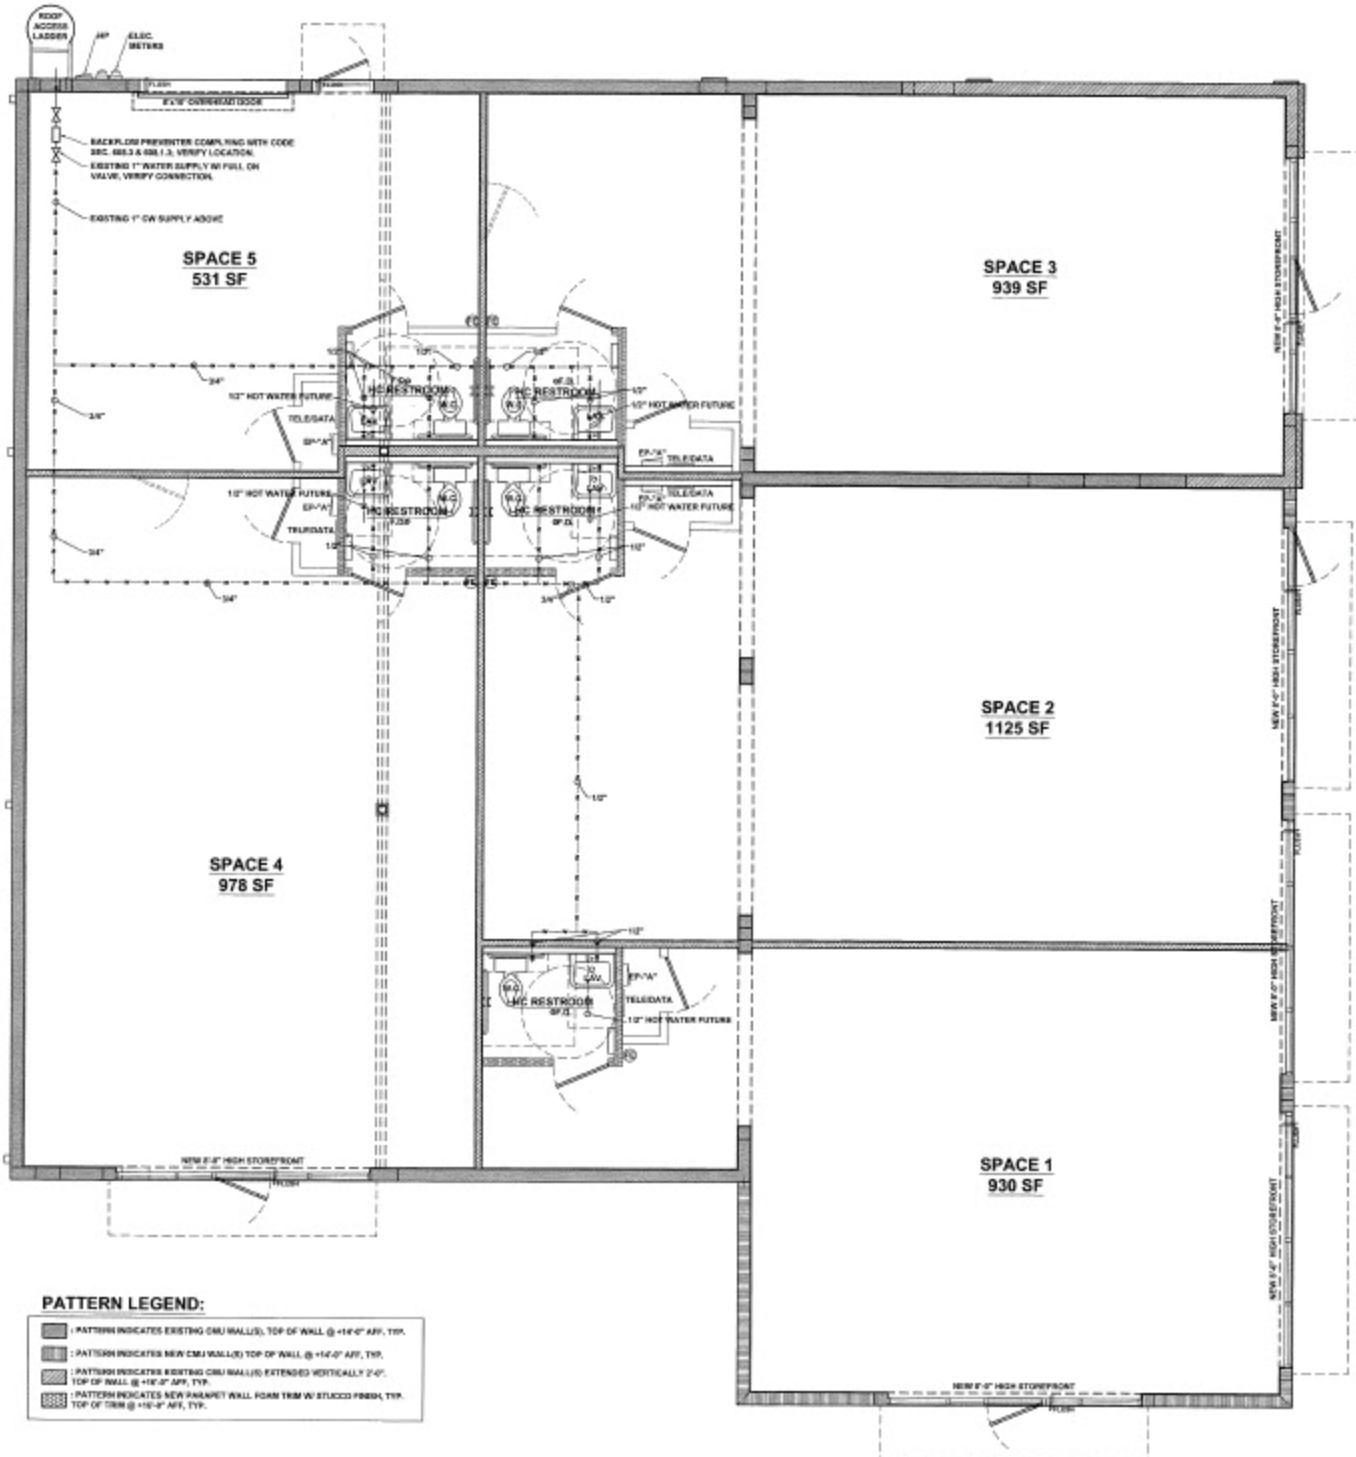
ROOF ACCESS LADDER
ELEC. METERS
BACKFLOW PREVENTER COMPLYING WITH CODE SEC. 608.3 & 608.1.3; VERIFY LOCATION.
EXISTING 1" WATER SUPPLY W/ FULL ON VALVE, VERIFY CONNECTION.
EXISTING 1" CW SUPPLY ABOVE
SPACE 5
531 SF
SPACE 3
939 SF
SPACE 2
1125 SF
SPACE 4
978 SF
SPACE 1
930 SF
HC RESTROOM
1/2" HOT WATER FUTURE
TELE/DATA
EP-"A"
NEW 8'-0" HIGH STOREFRONT
PATTERN LEGEND:
: PATTERN INDICATES EXISTING CMU WALL(S), TOP OF WALL @ +14'-0" AFF, TYP.
: PATTERN INDICATES NEW CMU WALL(S) TOP OF WALL @ +14'-0" AFF, TYP.
: PATTERN INDICATES EXISTING CMU WALL(S) EXTENDED VERTICALLY 2'-0". TOP OF WALL @ +16'-0" AFF, TYP.
: PATTERN INDICATES NEW PARAPET WALL FOAM TRIM W/ STUCCO FINISH, TYP. TOP OF TRIM @ +16'-4" AFF, TYP.